MANHOLE SIZING CHART	
MIN. MANHOLE DIAMETER	SEWER DIAMETER
48"	≤ 18"
60"	20" TO 42"
72"	48" TO 54"

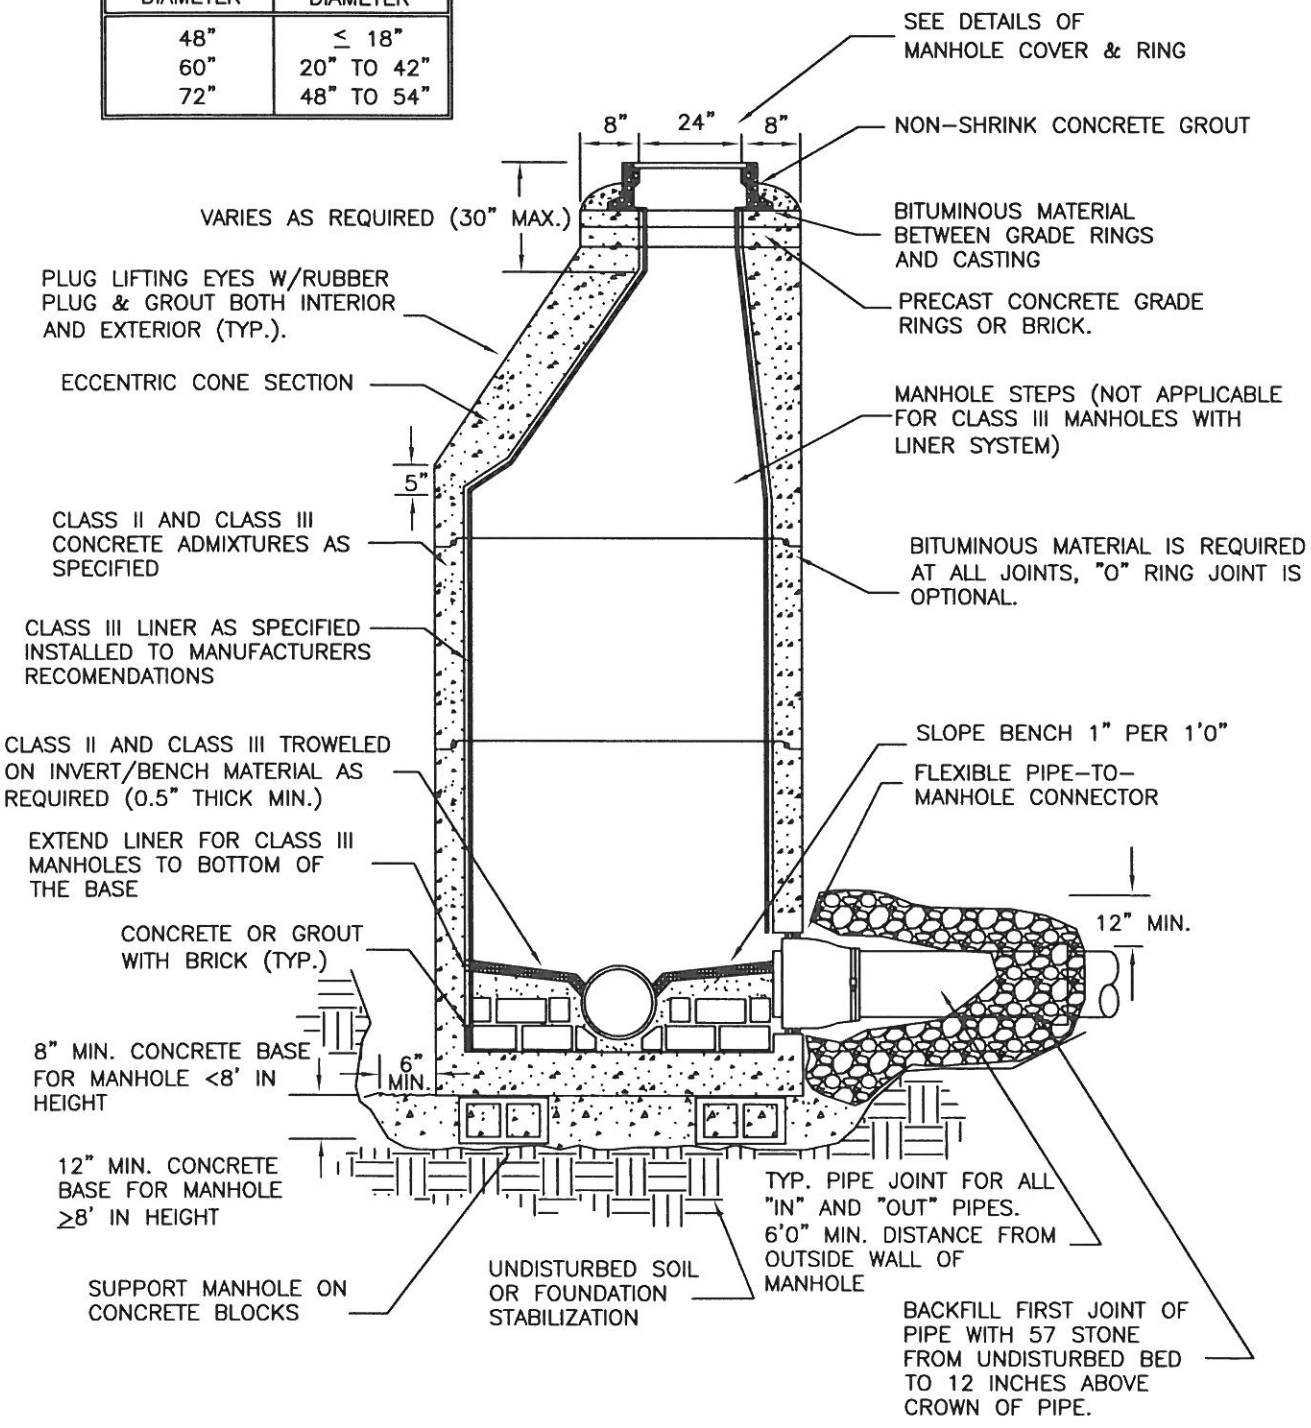

WATER WORKS & SANITARY SEWER BOARD
Montgomery Alabama

SANITARY SEWER DETAILS

TITLE: CLASS II AND III PRECAST CONCRETE MANHOLE

DRAWING NO.: 301

DESIGNED:	TL	DATE:	09/00	SCALE:
CHECKED:	HR	REVISED:	01/09	NOT TO SCALE